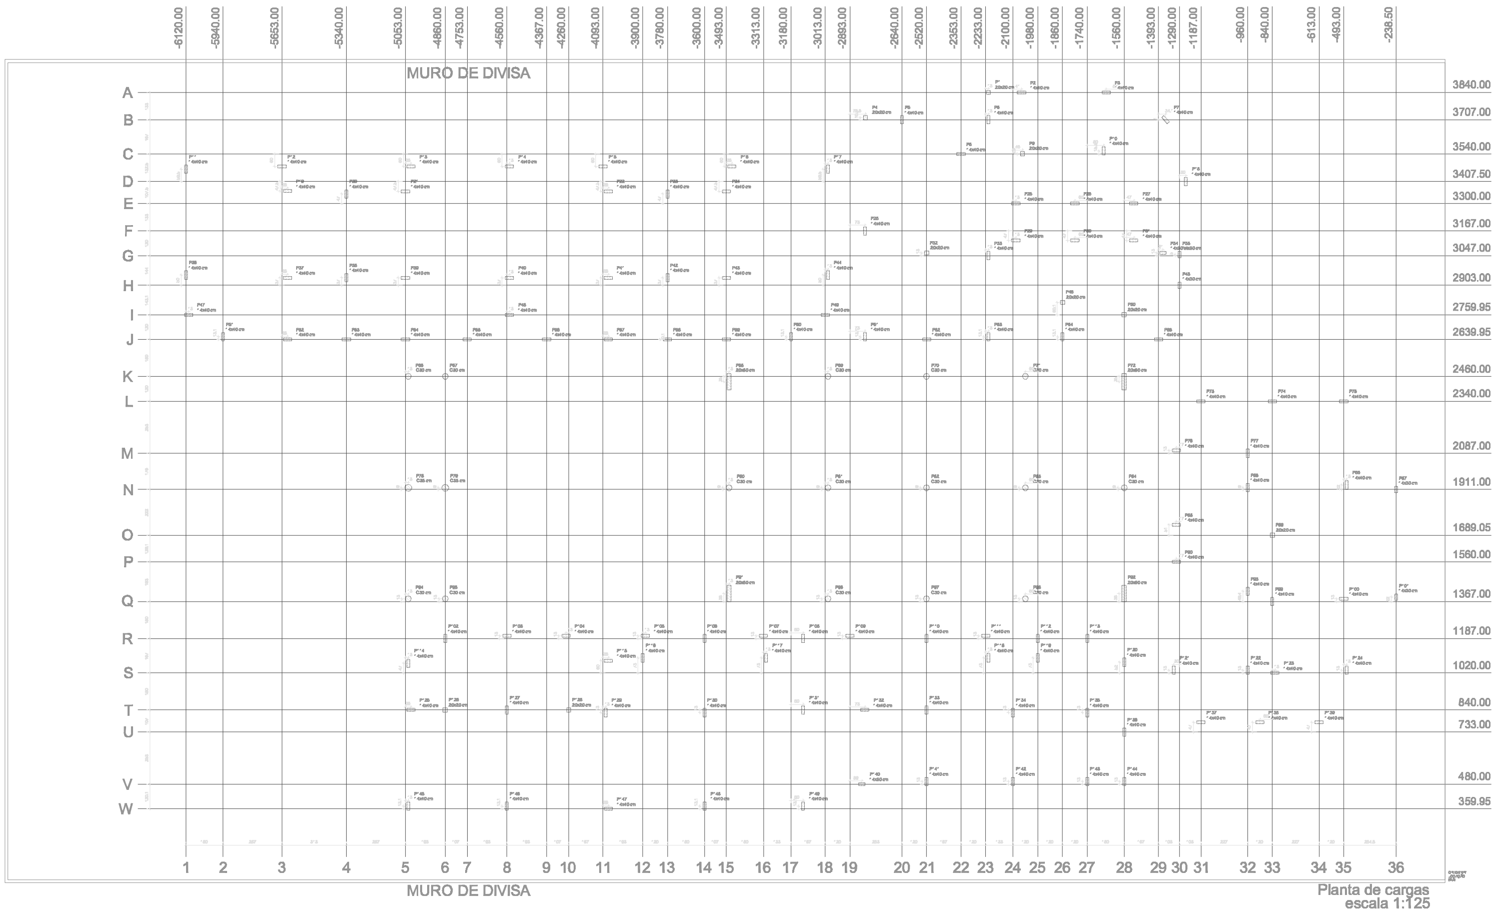

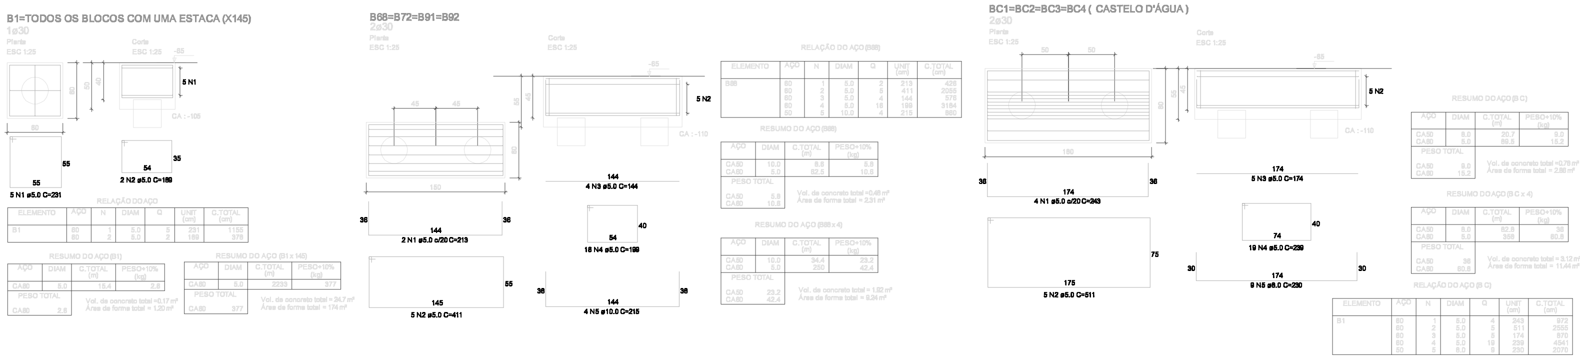

Nome	Seção (cm)	X (cm)	Y (cm)	Carga Máx. (tf)	Carga Mín. (tf)
P1	20x20	-2220.00	3840.00	1.0	0.8
P2	14x40	-2059.00	3840.00	3.4	3.2
P3	14x40	-1647.00	3840.00	4.5	4.5
P4	20x20	-2817.50	3717.50	3.5	3.2
P5	14x40	-2640.00	3707.00	9.5	8.7
P6	14x40	-2220.00	3707.00	7.9	7.1
P7	14x40	-1358.92	3708.01	3.0	3.0
P8	14x40	-2353.00	3540.00	9.4	8.7
P9	20x20	-2054.00	3542.50	3.5	3.5
P10	14x40	-1680.00	3555.50	3.2	3.2
P11	14x40	-6120.00	3467.00	7.6	6.7
P12	14x40	-5653.00	3480.00	11.1	9.2
P13	14x40	-5027.00	3480.00	10.2	8.4
P14	14x40	-4547.00	3480.00	14.5	12.4
P15	14x40	-4093.00	3480.00	9.8	8.1
P16	14x40	-3467.00	3480.00	11.1	9.2
P17	14x40	-3000.00	3467.00	7.8	6.9
P18	14x40	-1260.00	3407.50	3.3	3.2
P19	14x40	-5627.00	3360.05	6.1	5.6
P20	14x40	-5340.00	3347.00	6.9	6.2
P21	14x40	-5053.00	3360.00	6.1	5.6
P22	14x40	-4067.00	3360.00	6.1	5.6
P23	14x40	-3780.00	3347.00	6.9	6.2
P24	14x40	-3493.00	3360.00	6.1	5.6
P25	14x40	-2087.00	3300.00	10.1	8.9
P26	14x40	-1800.00	3300.00	6.3	5.6
P27	14x40	-1513.00	3300.00	6.3	5.6
P28	14x40	-2820.00	3167.00	13.4	11.9
P29	14x40	-2087.00	3120.00	7.5	6.8
P30	14x40	-1800.00	3120.00	6.1	5.4
P31	14x40	-1513.00	3120.00	5.3	4.6
P32	20x20	-2520.00	3060.00	8.5	8.5
P33	14x40	-2220.00	3047.00	12.6	11.5
P34	14x30	-1372.00	3060.00	4.2	4.1
P35	14x30	-1290.00	3052.00	1.0	0.7
P36	14x40	-6120.00	2953.00	7.4	6.7
P37	14x40	-5627.00	2940.00	13.5	11.9
P38	14x40	-5340.00	2940.03	7.9	7.2
P39	14x40	-5053.00	2940.00	12.6	11.2
P40	14x40	-4547.00	2940.00	16.3	14.5
P41	14x40	-4067.00	2940.00	12.1	10.7
P42	14x40	-3780.00	2940.00	8.0	7.3
P43	14x40	-3493.00	2940.00	13.5	11.9
P44	14x40	-3000.00	2953.00	7.4	6.7
P45	14x30	-1290.00	2903.00	2.5	2.2
P46	20x20	-1860.00	2820.00	2.5	2.4
P47	14x40	-6107.00	2760.00	5.2	4.8
P48	14x40	-4547.00	2759.95	5.0	4.8
P49	14x40	-3013.00	2760.00	5.5	5.0
P50	20x20	-1580.00	2760.00	1.8	1.8
P51	14x40	-5940.00	2653.05	8.2	7.3
P52	14x40	-5627.00	2640.00	7.9	6.9
P53	14x40	-5340.00	2640.00	7.2	6.3
P54	14x40	-5053.00	2639.95	7.5	6.6
P55	14x40	-4753.00	2639.95	7.6	6.6
P56	14x40	-4367.00	2640.00	7.1	6.2
P57	14x40	-4067.00	2640.00	7.6	6.6
P58	14x40	-3780.00	2640.05	7.2	6.3
P59	14x40	-3493.00	2640.00	7.9	6.8
P60	14x40	-3180.00	2653.00	8.3	7.4
P61	14x40	-2820.00	2653.00	5.6	5.1
P62	14x40	-2520.00	2640.00	10.3	8.8
P63	14x40	-2220.00	2653.00	10.3	9.0
P64	14x40	-1860.00	2653.00	12.7	10.9
P65	14x40	-1393.00	2640.00	8.3	7.2
P66	C30	-5040.00	2460.00	4.4	4.3
P67	C30	-4860.00	2460.00	4.4	4.3
P68	20x80	-3480.00	2435.00	11.4	11.4
P69	C30	-3000.00	2460.00	10.3	10.3
P70	[illegible]	[illegible]	[illegible]	[illegible]	[illegible]
P71	[illegible]	[illegible]	[illegible]	[illegible]	[illegible]
Nome	Seção (cm)	X (cm)	Y (cm)	Carga Máx. (tf)	Carga Mín. (tf)
P80–P149	[illegible]	[illegible]	[illegible]	[illegible]	[illegible]

Ministério da Educação

FNDE Fundo Nacional de Desenvolvimento da Educação

PROINFÂNCIA - ESPAÇO EDUCATIVO INFANTIL

ENDEREÇO:

MUNICÍPIO - UF:

PROPRIETÁRIO: FUNDO NACIONAL DE DESENVOLVIMENTO DA EDUCAÇÃO - FNDE

AUTORES DO PROJETO: RICARDO FIUZA LIMA - CREA:12.848/D-DF
GLAUCYO DE OLIVEIRA SANTOS - CREA:81.887/D-MG

RESPONSÁVEL TÉCNICO:

PROPRIETÁRIO

AUTOR DO PROJETO CREA:AP-1-CREA:XX

AUTOR DO PROJETO CREA:AP-2-CREA:XX

RESP. TÉCNICO CREA

PROJETO TIPO B

PROJETO ESTRUTURAL

COORDENAÇÃO: CGEST - Coordenação Geral de Infra-estrutura

PLANTA DE CARGAS E LOCAÇÃO

ES

REVISÃO: R.01 JUL/2008

ESCALA: INDICADA

DATA EMISSÃO: 13/03/2008

PRANCHA: 01/28